Threestoneburn
Ground Floor Plan

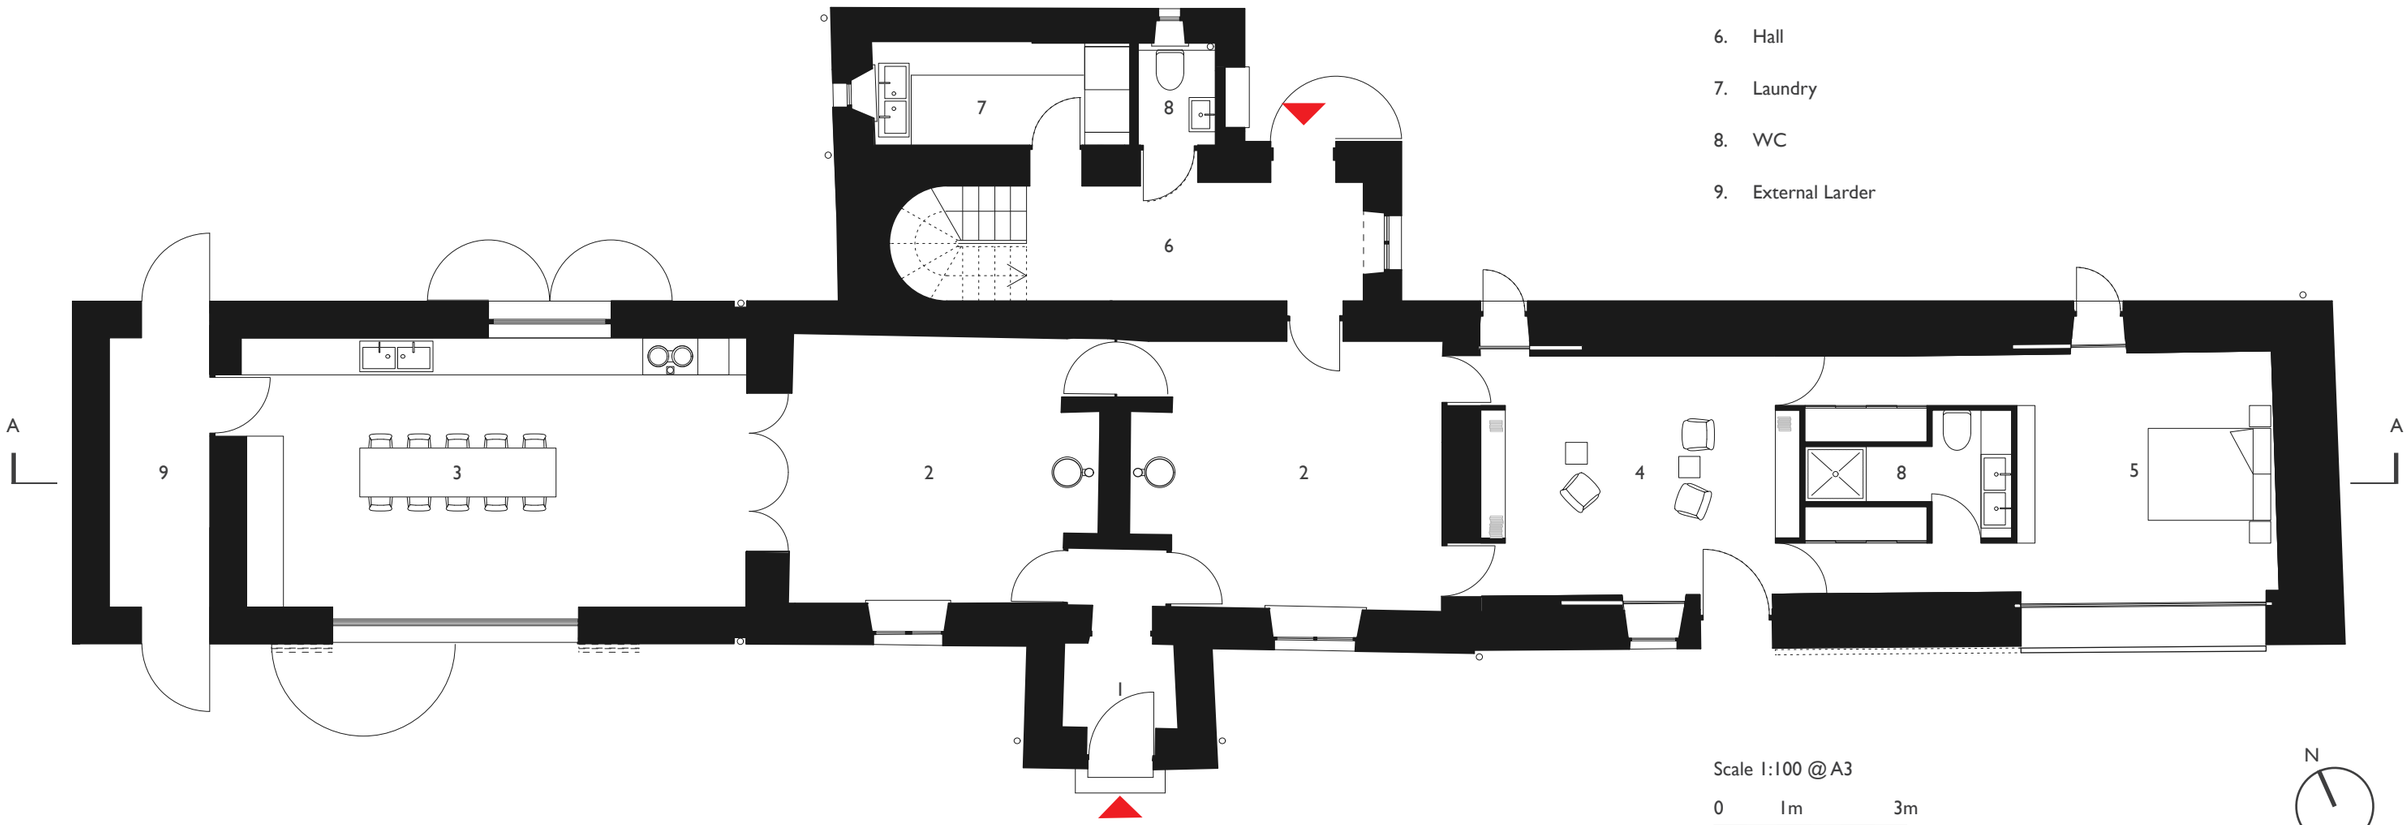

Key

1. Porch
2. Reception Room
3. Kitchen/Dining Room
4. Library
5. Bedroom
6. Hall
7. Laundry
8. WC
9. External Larder

Scale 1:100 @ A3

0 1m 3m

N

© 2023 Macdonald Wright Architects

MACDONALD WRIGHT ARCHITECTS

Threestoneburn
First Floor Plan

Key

1. Bathroom
2. Bedroom
3. Landing

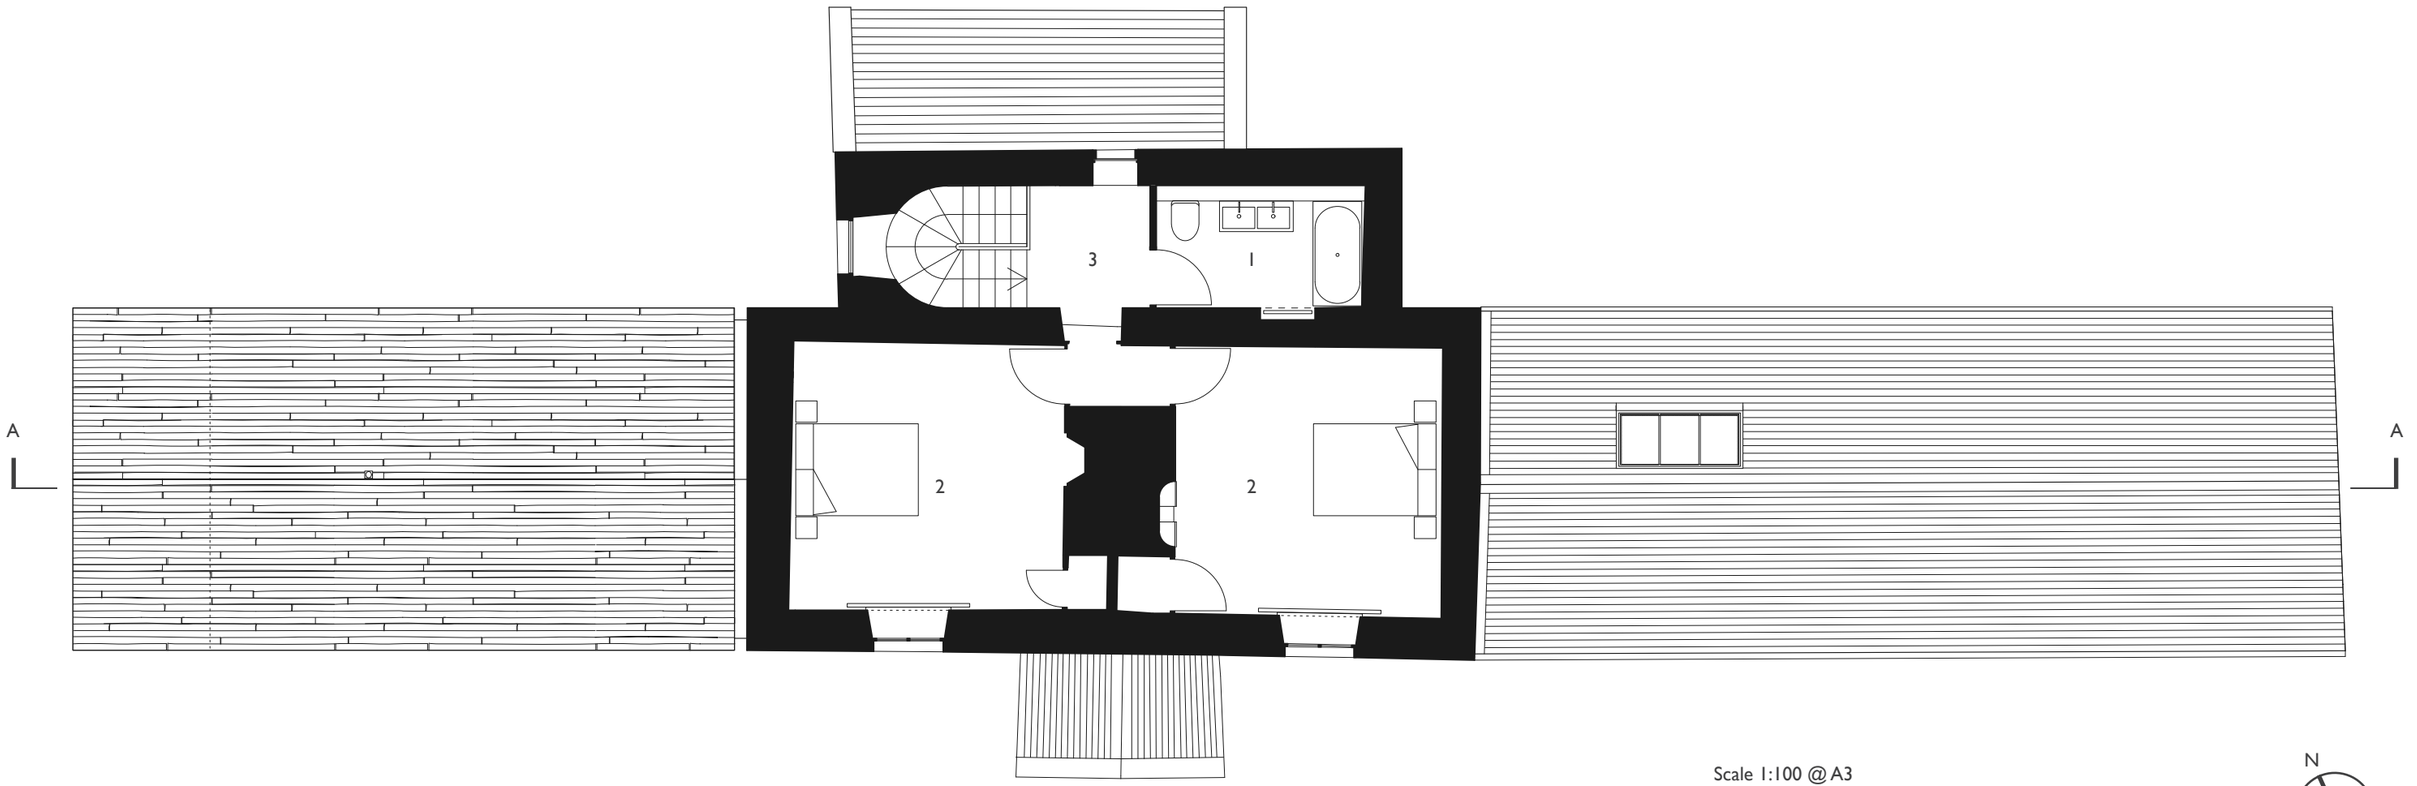

Scale 1:100 @ A3

0 1m 3m

N

© 2023 Macdonald Wright Architects

MACDONALD WRIGHT ARCHITECTS

Threestoneburn
Roof Plan

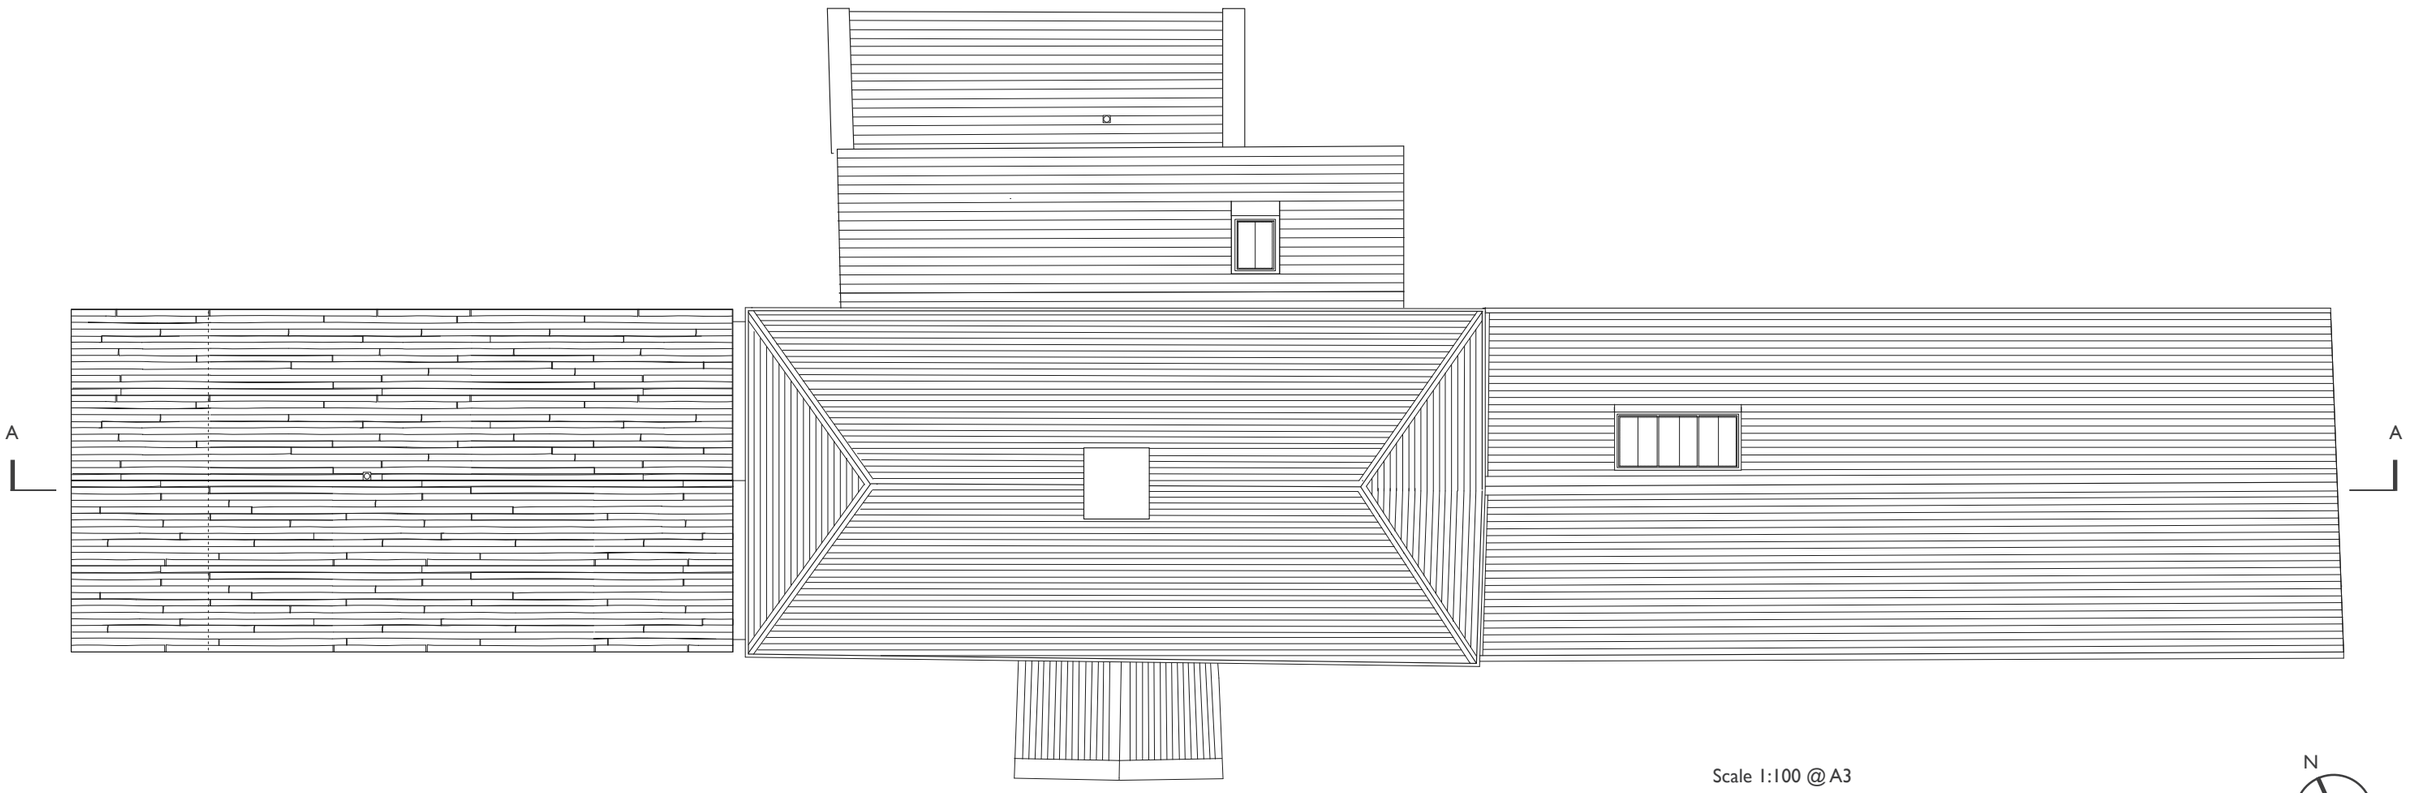

Scale 1:100 @ A3

0 1m 3m

N

© 2023 Macdonald Wright Architects

MACDONALD WRIGHT ARCHITECTS

Threestoneburn
South Elevation

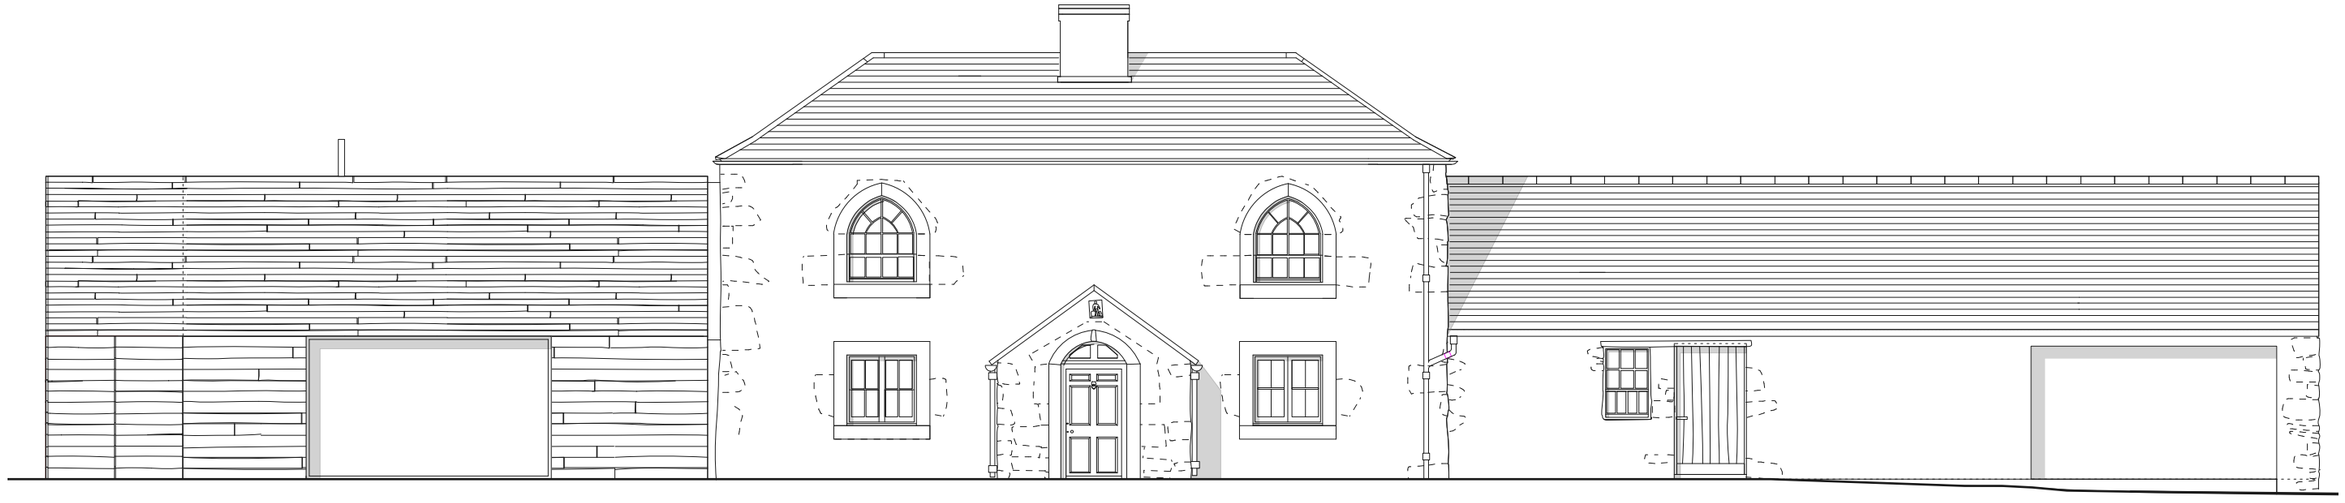

Scale 1:100 @ A3

0 1m 3m

© 2023 Macdonald Wright Architects

MACDONALD WRIGHT ARCHITECTS

Threestoneburn
North Elevation

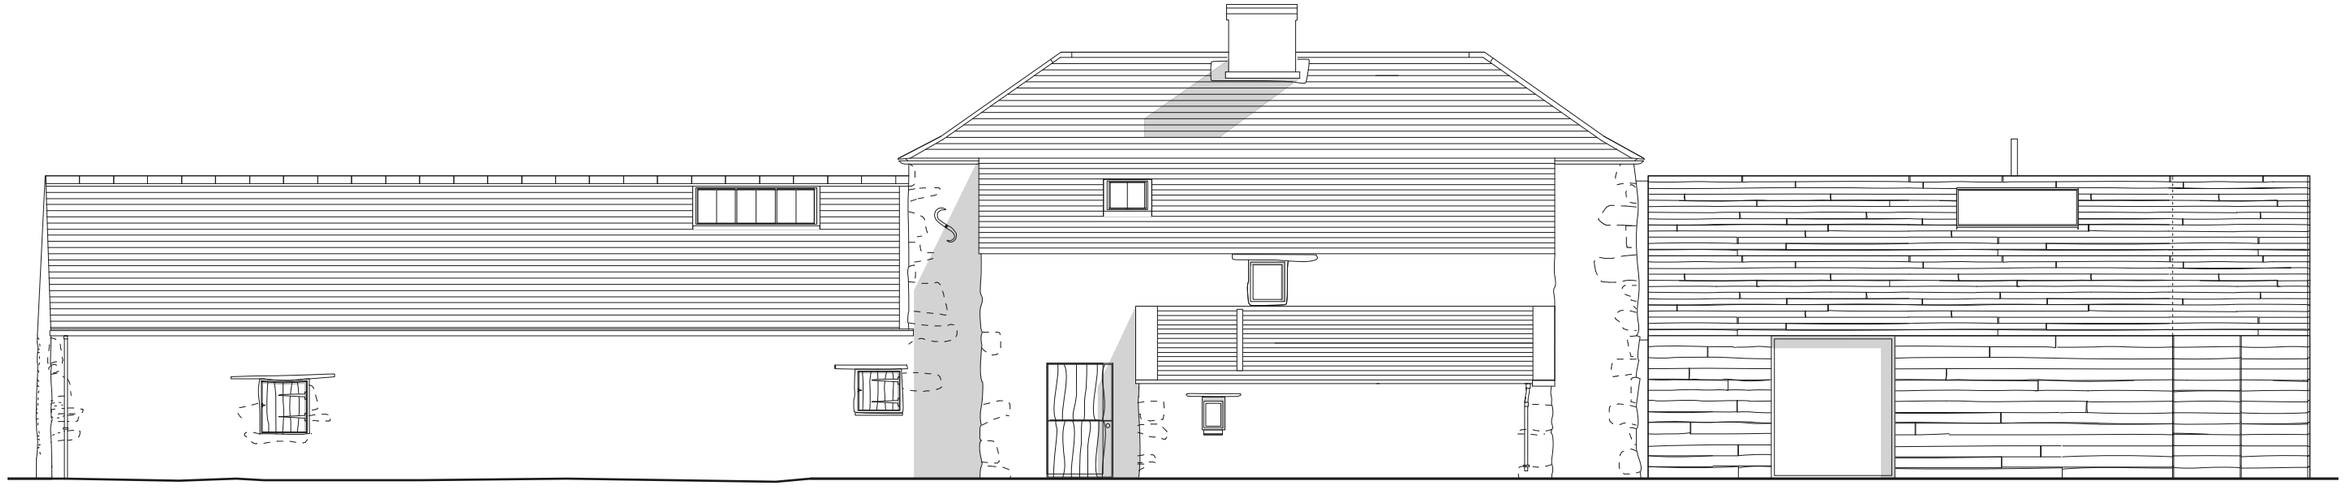

Scale 1:100 @ A3

0 1m 3m

© 2023 Macdonald Wright Architects

MACDONALD WRIGHT ARCHITECTS

Threestoneburn
Section AA

Key

1. Bedroom
2. Reception Room
3. Kitchen/Dining Room
4. Library
5. Shower Room
6. External Larder

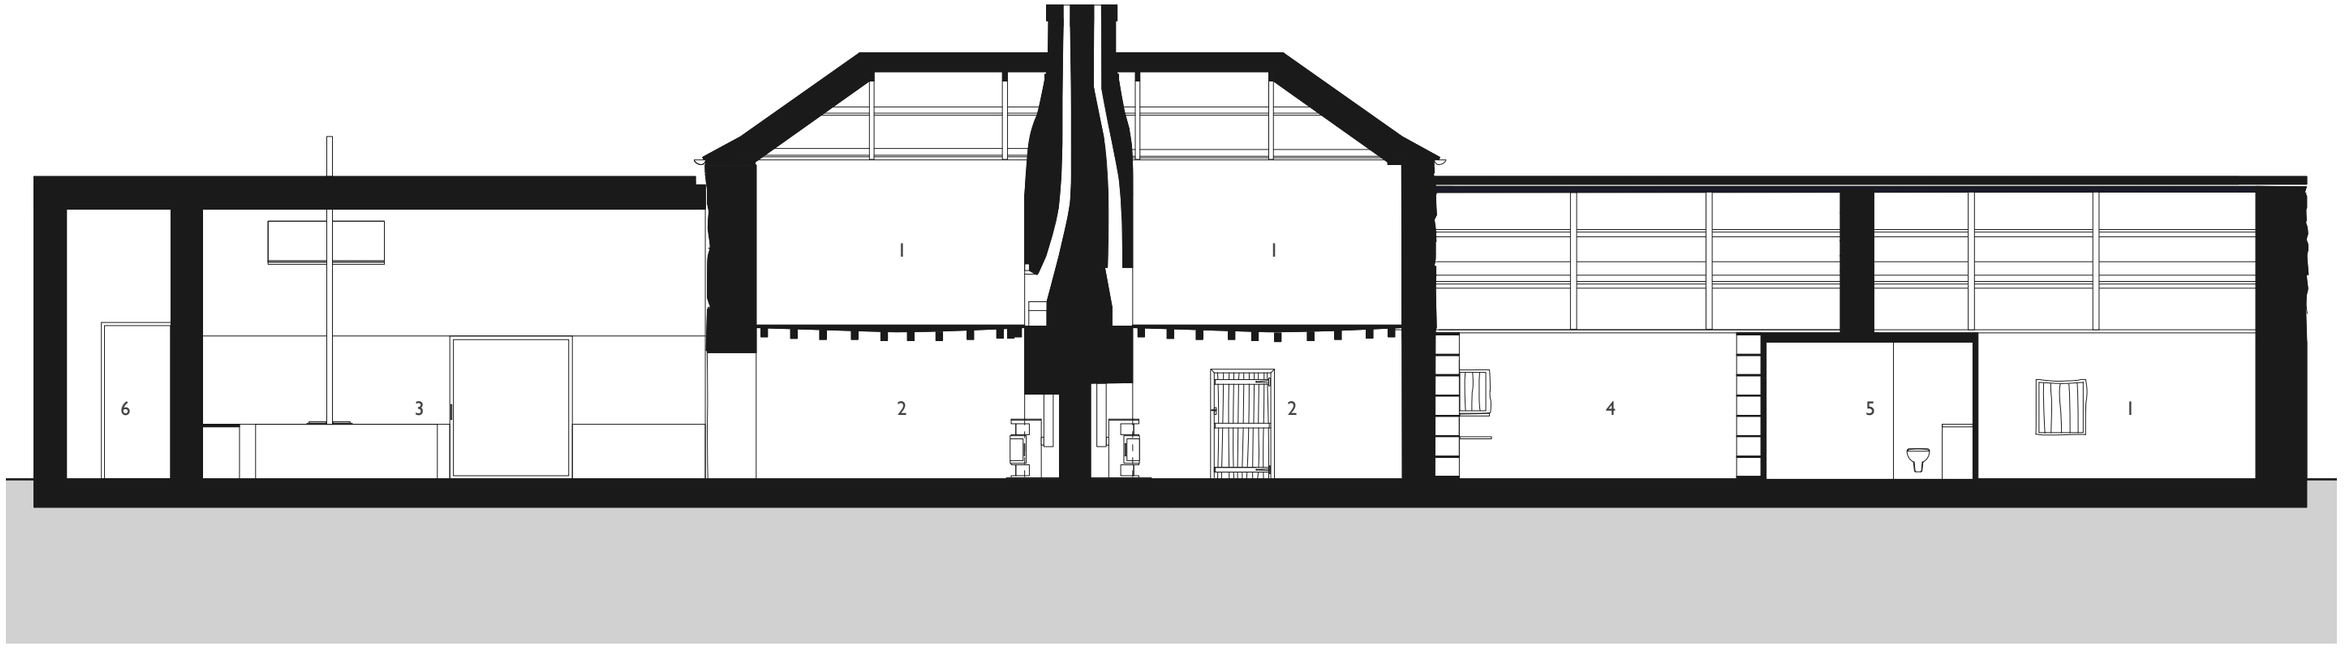

Scale 1:100 @ A3

0 1m 3m

© 2023 Macdonald Wright Architects

MACDONALD WRIGHT ARCHITECTS

Threestoneburn
Guest House Elevations

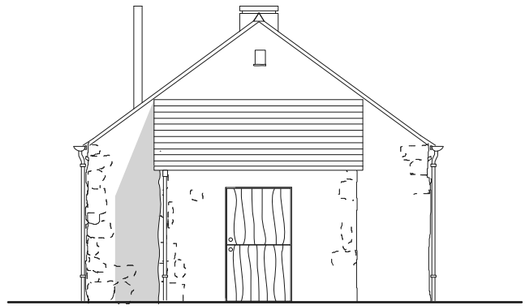

West Elevation

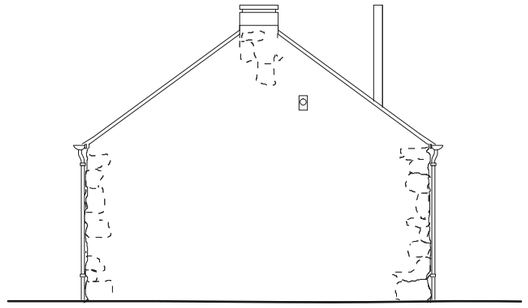

East Elevation

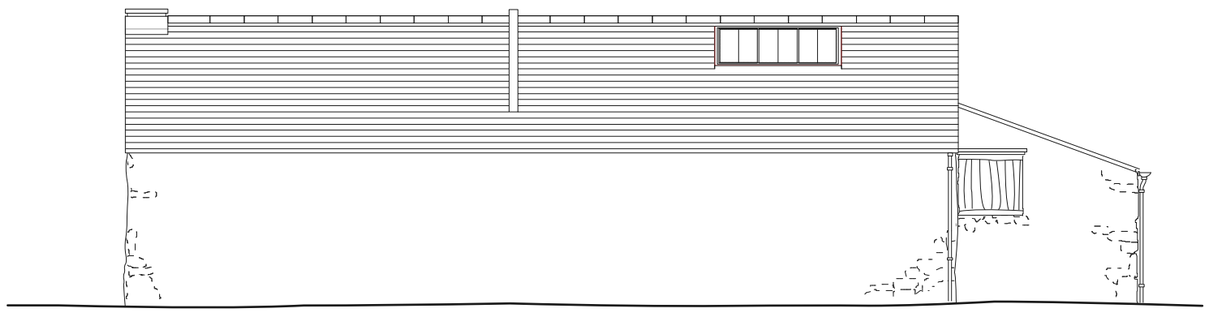

North Elevation

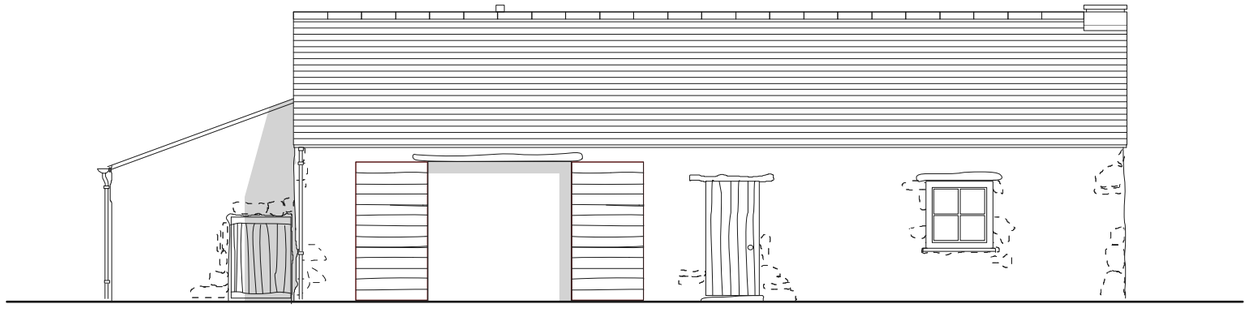

South Elevation

Scale 1:100 @ A3

0 1m 3m

© 2023 Macdonald Wright Architects

MACDONALD WRIGHT ARCHITECTS

Threestoneburn
Guest House Plan and Section

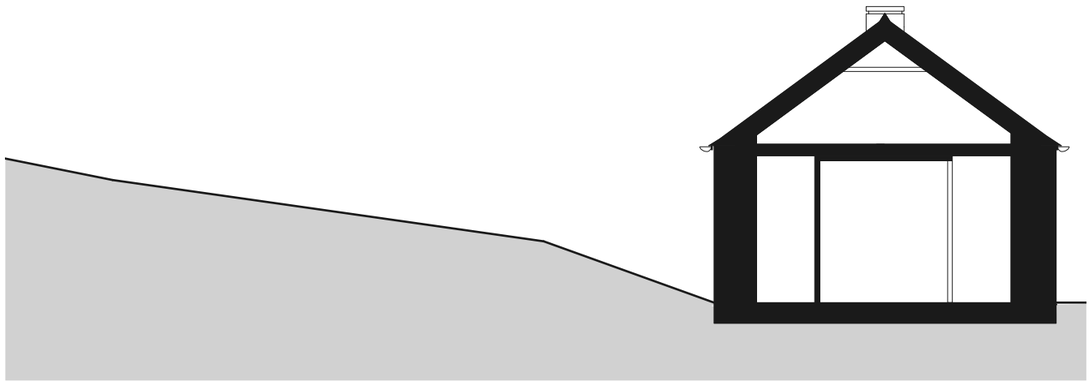

Section BB

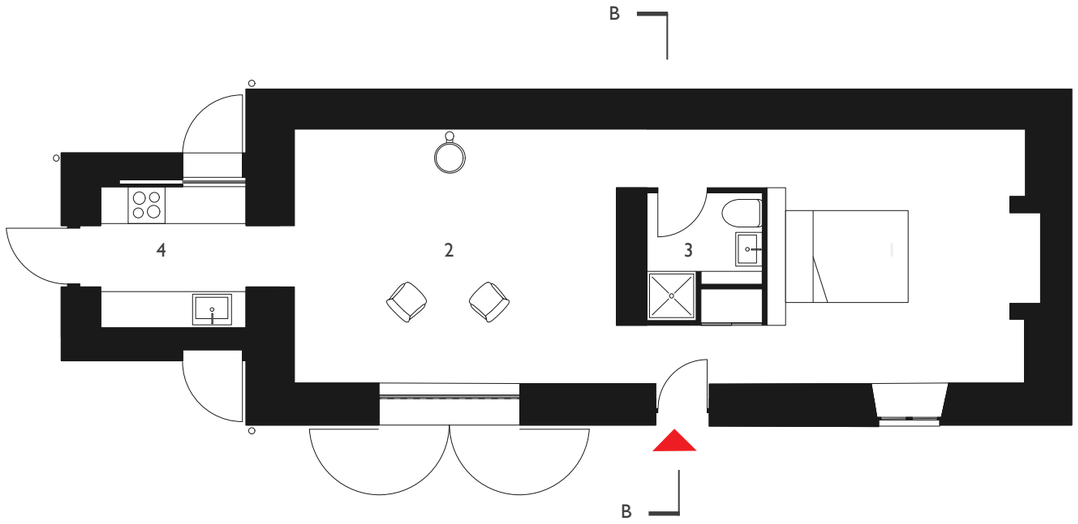

Ground Floor Plan

Key

1. Bedroom
2. Living Room
3. Bathroom
4. Kitchen

Scale 1:100 @ A3

0 1m 3m

N

© 2023 Macdonald Wright Architects

MACDONALD WRIGHT ARCHITECTS

Threestoneburn
Site Plan

Key

1. Main House
2. Guest House
3. Shed
4. Steel Barn
5. Courtyard

Scale 1:500 @ A3

0 5m 15m

N

© 2023 Macdonald Wright Architects

MACDONALD WRIGHT ARCHITECTS